
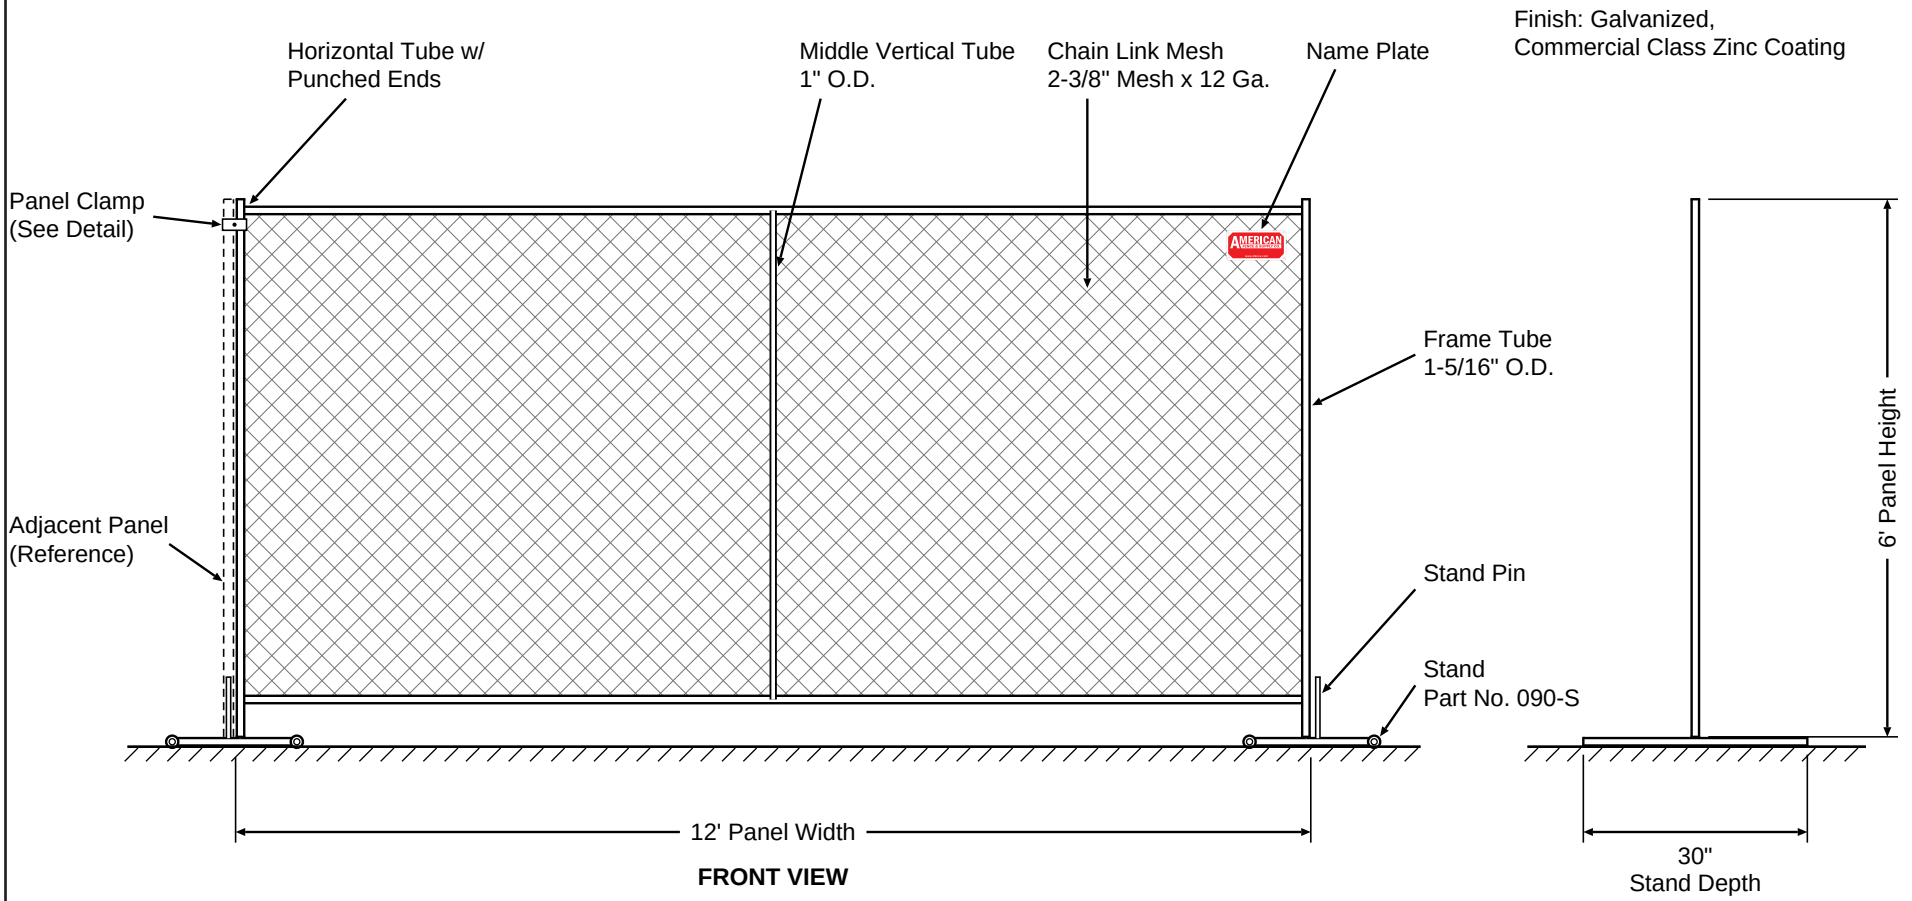



FRONT VIEW

SIDE VIEW

Tube Detail (Enlarged)

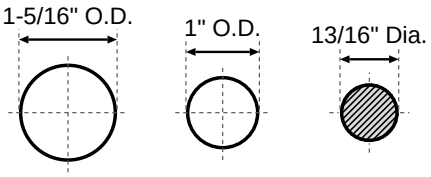

Panel Clamp Detail

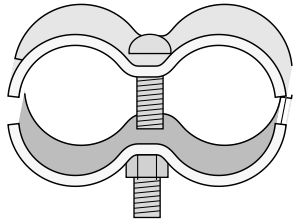

Part No. 015-PC13 - Sold Separately
Clamps Adjacent Panels at Top


Store Info

- For more information please see www.afence.com
- Or contact one of our locations:

League City Location:
2215 Gulf Freeway
League City, TX 77573
281-332-0511

Georgetown Location:
3501 N IH 35
Georgetown, TX 78628
512-930-4000

Stand Plan View - Part No. 090-S

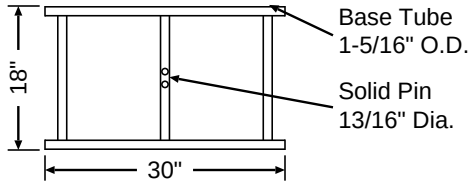

Last Revised: 11-06-26

12' x 6' Temporary Chain Link Fence Panel - Part No. 090-T126

AMERICAN FENCE & SUPPLY CO.
GEORGETOWN, TX LEAGUE CITY, TX
www.afence.com

Temporary Chain Link Fence Panels

Approved By	Date	Quote #	Invoice #
X			

Customer	Job Name	Drawing NO.
		AF-TEMP-90.2